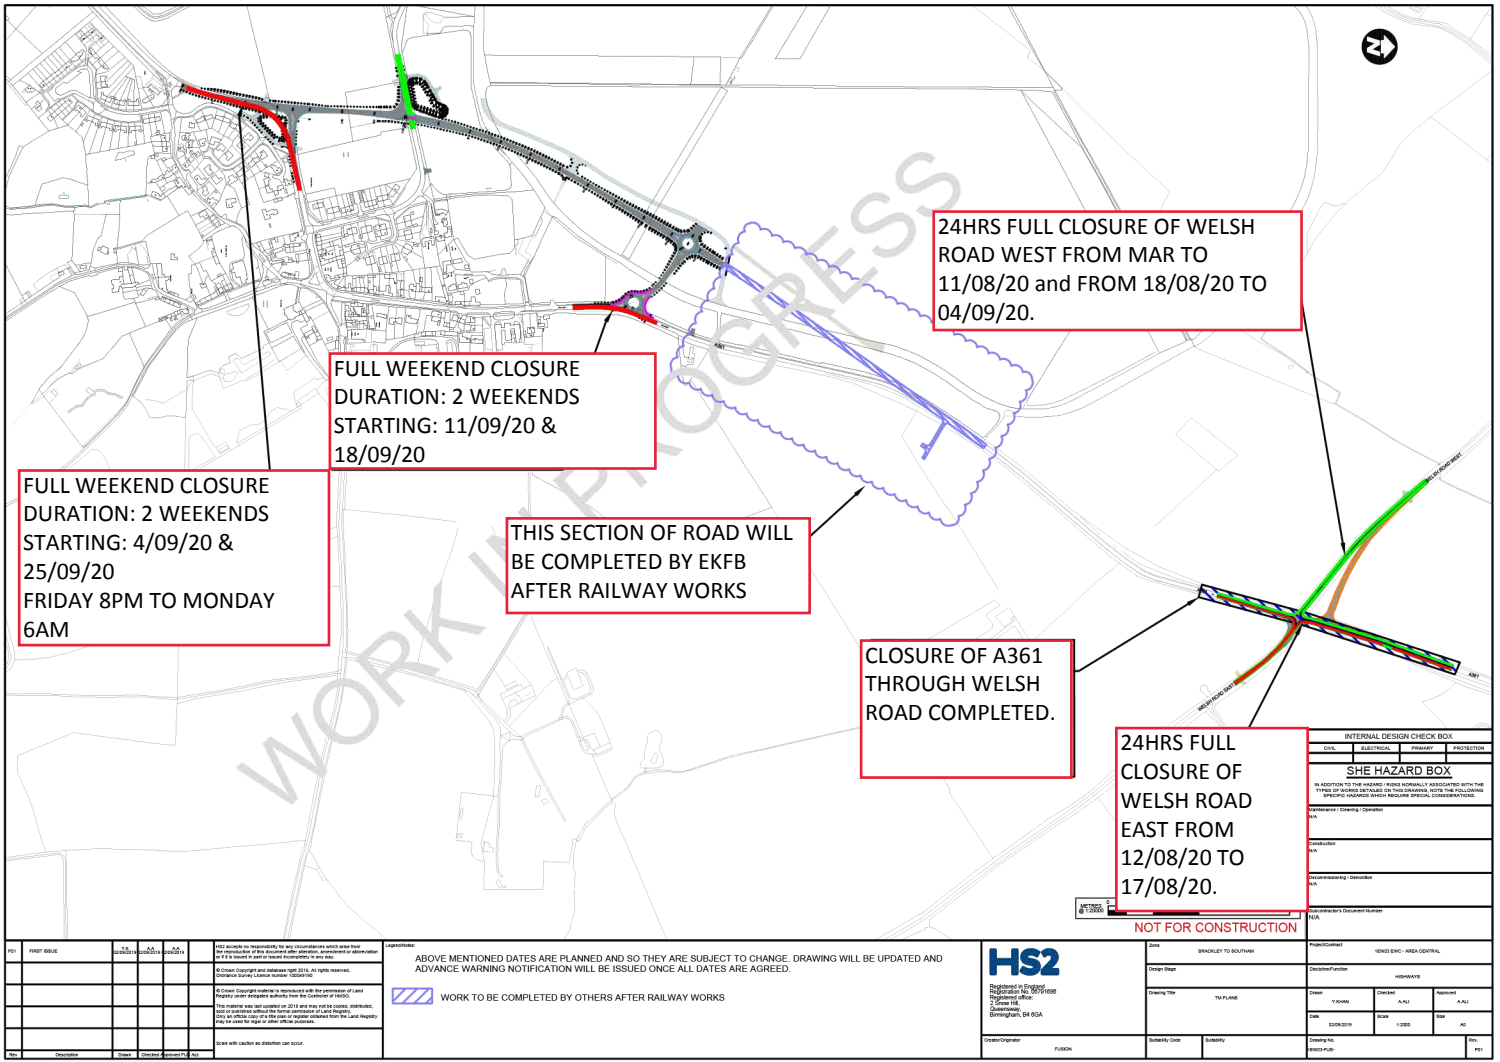
24HRS FULL CLOSURE OF WELSH ROAD WEST FROM MAR TO 11/08/20 and FROM 18/08/20 TO 04/09/20.
FULL WEEKEND CLOSURE DURATION: 2 WEEKENDS STARTING: 11/09/20 & 18/09/20
FULL WEEKEND CLOSURE DURATION: 2 WEEKENDS STARTING: 4/09/20 & 25/09/20 FRIDAY 8PM TO MONDAY 6AM
THIS SECTION OF ROAD WILL BE COMPLETED BY EKFB AFTER RAILWAY WORKS
CLOSURE OF A361 THROUGH WELSH ROAD COMPLETED.
24HRS FULL CLOSURE OF WELSH ROAD EAST FROM 12/08/20 TO 17/08/20.
WORK IN PROGRESS
A361
WELSH ROAD EAST
METRES @ 1:2000
NOT FOR CONSTRUCTION
INTERNAL DESIGN CHECK BOX
CIVIL
ELECTRICAL
PRIMARY
PROTECTION
SHE HAZARD BOX
IN ADDITION TO THE HAZARD / RISKS NORMALLY ASSOCIATED WITH THE TYPES OF WORKS DETAILED ON THIS DRAWING, NOTE THE FOLLOWING SPECIFIC HAZARDS WHICH REQUIRE SPECIAL CONSIDERATIONS.
Maintenance / Cleaning / Operation
N/A
Construction
N/A
Decommissioning / Demolition
N/A
Sub-contractor's Document Number
N/A
P01 FIRST ISSUE
HS2 accepts no responsibility for any circumstances which arise from the reproduction of this document after alteration, amendment or abbreviation or if it is issued in part or issued incompletely in any way.
© Crown Copyright and database right 2016. All rights reserved. Ordnance Survey Licence number 100030199.
© Crown Copyright material is reproduced with the permission of Land Registry under delegated authority from the Controller of HMSO.
This material was last created on 2016 and may not be copied, distributed, sold or published without the formal permission of Land Registry. Only an official copy of a title plan or register obtained from the Land Registry may be used for legal or other official purposes.
Scale with caution as distortion can occur.
Legend/notes:
ABOVE MENTIONED DATES ARE PLANNED AND SO THEY ARE SUBJECT TO CHANGE. DRAWING WILL BE UPDATED AND ADVANCE WARNING NOTIFICATION WILL BE ISSUED ONCE ALL DATES ARE AGREED.
WORK TO BE COMPLETED BY OTHERS AFTER RAILWAY WORKS
HS2
Registered in England
Registration No: 10970100
Registered office:
2 Snow Hill,
Queensway,
Birmingham, B4 6GA
Zone: BRACKLEY TO SOUTHAM
Design Stage:
Drawing Title: TM PLANS
Creator/Originator: FUSION
Suitability Code:
Suitability:
Project/Contract: YDW33 EWC - AREA CENTRAL
Discipline/Function: HIGHWAYS
Drawn: Y.KHAN
Checked: A.ALI
Approved: A.ALI
Date: 02/09/2019
Scale: 1:2000
Size: A0
Drawing No.: EWC03-FUS-
Rev.: P01